CONFIRMED MARCH 2024.

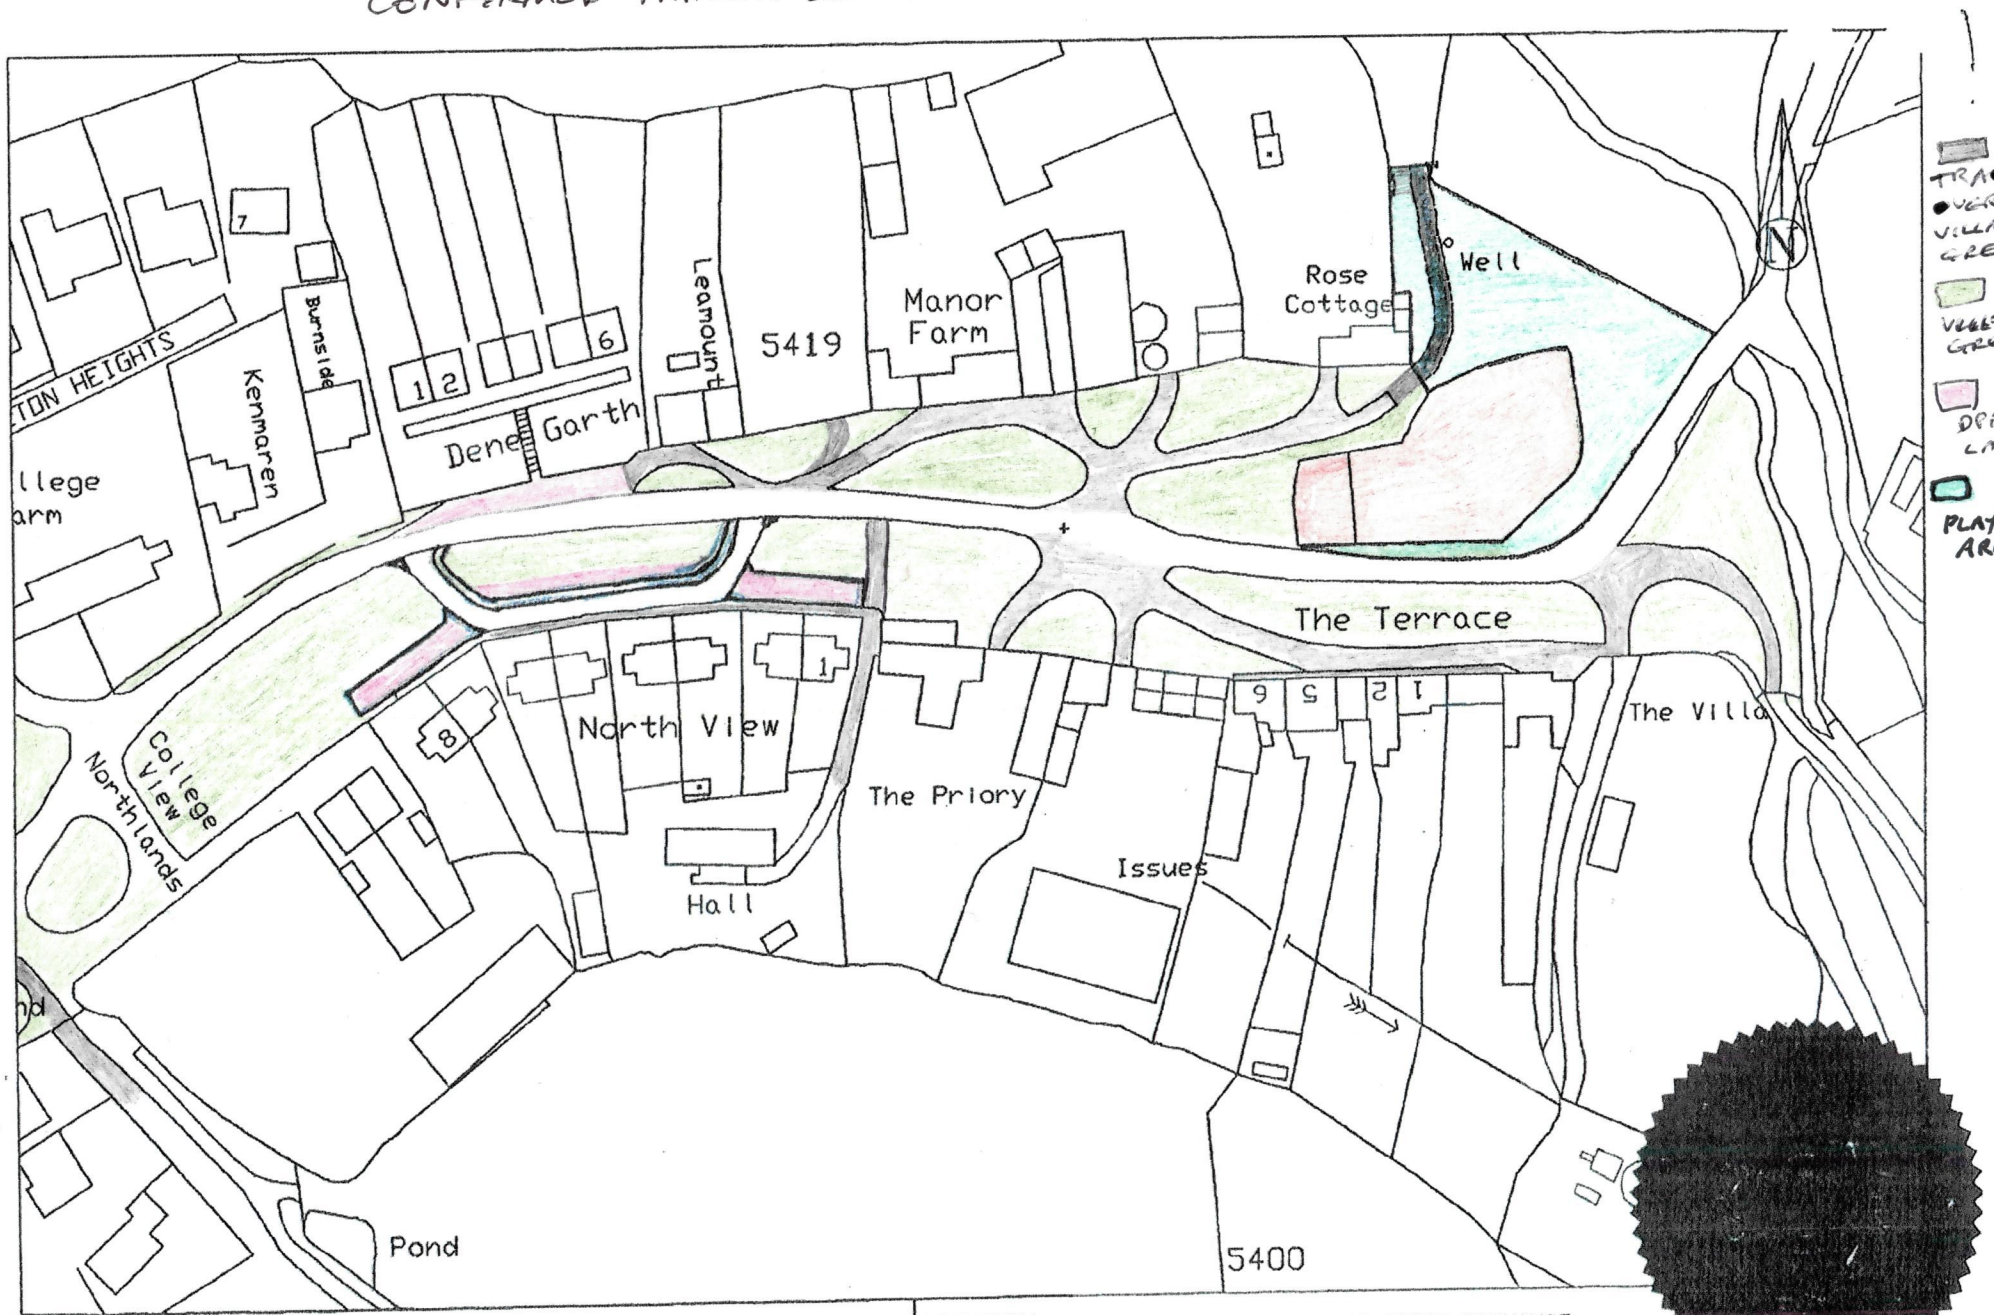

HARTLEPOOL BOROUGH COUNCIL
CHIEF EXECUTIVE'S DEPARTMENT
PROPERTY SERVICES DIVISION
CHIEF PROPERTY SERVICES OFFICER: GEORGE BASS
B.Sc(Hons), DipArch (Dist), R.I.B.A.

This map is reproduced from Ordnance Survey material with the permission of Ordnance Survey on behalf of the Controller of Her Majesty's Office © Crown copyright. Unauthorised reproduction infringes Crown copyright and may lead to prosecution or civil proceedings. Hartlepool B.C. LA086871L 1999.

LOCATION: DALTON PIERCY VILLAGE GREEN EXCHANGE		
DEED PACKET:	PAGE:	SCALE: 1:1250
OS SHEET: NZ4631	DRAWN: MW	DRWG No: E/G/113

ak 2. 12/9/05.